EXISTING CONDITIONS

PROPOSED DESIGN
NORTH ELEVATION

AWNING:

SUNBRELLA:

BLACK FOREST FANCY
(#4923)

PAINT COLORS:

NOT FOR COLOR MATCH

BASE:

ICI: OLDE HUNTER
(1094)

NOT FOR COLOR MATCH

TRIM:

ICI : TOMORROW'S TAUPE
(369)

NOT FOR COLOR MATCH

TRIM:

ICI: PRISM WHITE
(659)

NOTE: The Illinois MAIN STREET Program, through the Illinois Historic Preservation Agency, has provided this free design assistance to qualified property/business owners in the officially designated MAIN STREET project areas. The rendering on this sheet is a conceptual view of the facade renovation based on information supplied to the staff architects. Should obscured architectural details or problems be revealed during the work, the local project manager and/or the staff architects should be consulted.

ILLINOIS MAIN STREET
ILLINOIS HISTORIC PRESERVATION AGENCY
1 Old State Capitol Plaza Springfield, Illinois 62701 217.782.4836
DEPARTMENT OF COMMERCE AND COMMUNITY AFFAIRS

132 West Main Street
Belleville, IL

ELEVATION
Not to Scale

Drawn By:	Project No.:
CLM	9951
Date: 5/00	Sheet: 1 Of: 5

EXISTING CONDITIONS

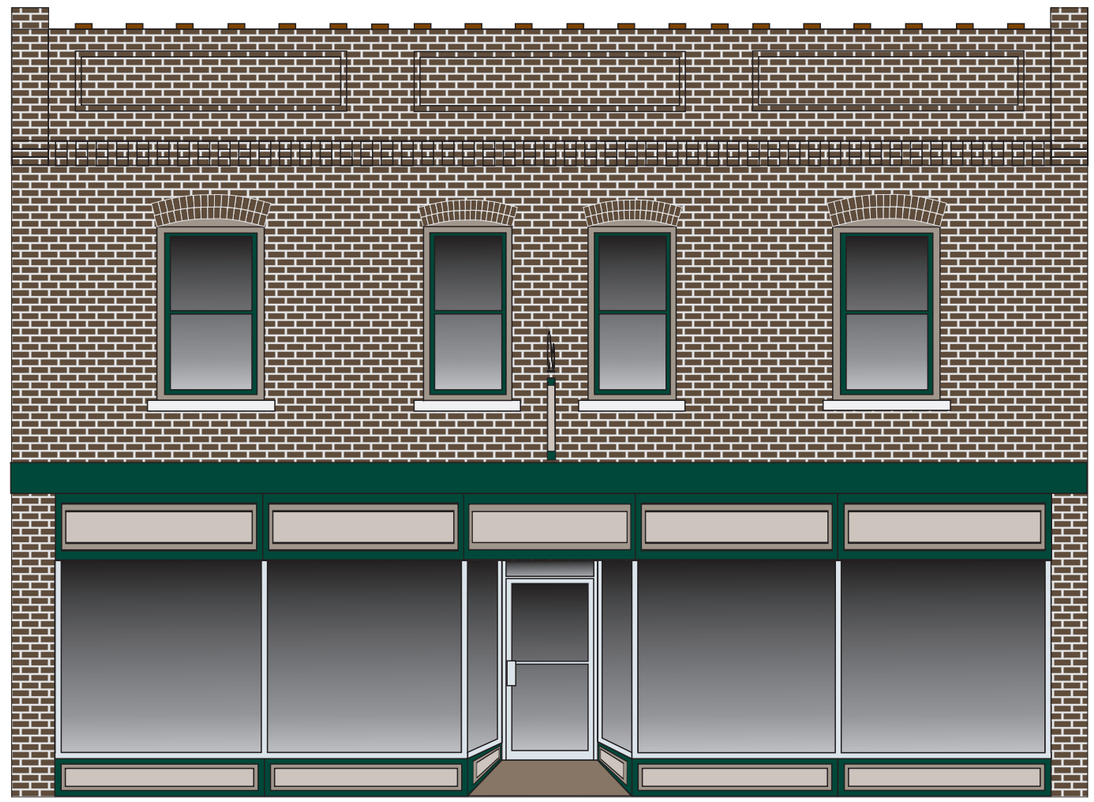

PROPOSED DESIGN

NORTH ELEVATION

AWNING:

SUNBRELLA:

BLACK FOREST FANCY
(#4923)

PAINT COLORS:

NOT FOR COLOR MATCH

BASE:

ICI: OLDE HUNTER
(1094)

NOT FOR COLOR MATCH

TRIM:

ICI: TOMORROW'S TAUPE
(369)

NOT FOR COLOR MATCH

TRIM:

ICI: PRISM WHITE
(659)

NOTE: The Illinois MAIN STREET Program, through the Illinois Historic Preservation Agency, has provided this free design assistance to qualified property/business owners in the officially designated MAIN STREET project areas. The rendering on this sheet is a conceptual view of the facade renovation based on information supplied to the staff architects. Should obscured architectural details or problems be revealed during the work, the local project manager and/or the staff architects should be consulted.

ILLINOIS MAIN STREET

ILLINOIS HISTORIC PRESERVATION AGENCY

1 Old State Capitol Plaza Springfield, Illinois 62701 217.782.4836

DEPARTMENT OF COMMERCE AND COMMUNITY AFFAIRS

132 West Main Street
Belleville, IL

ELEVATION

Not to Scale

Drawn By:	Project No.:
CLM	9951
Date: 5/00	Sheet: 2 Of: 5

EXISTING CONDITIONS

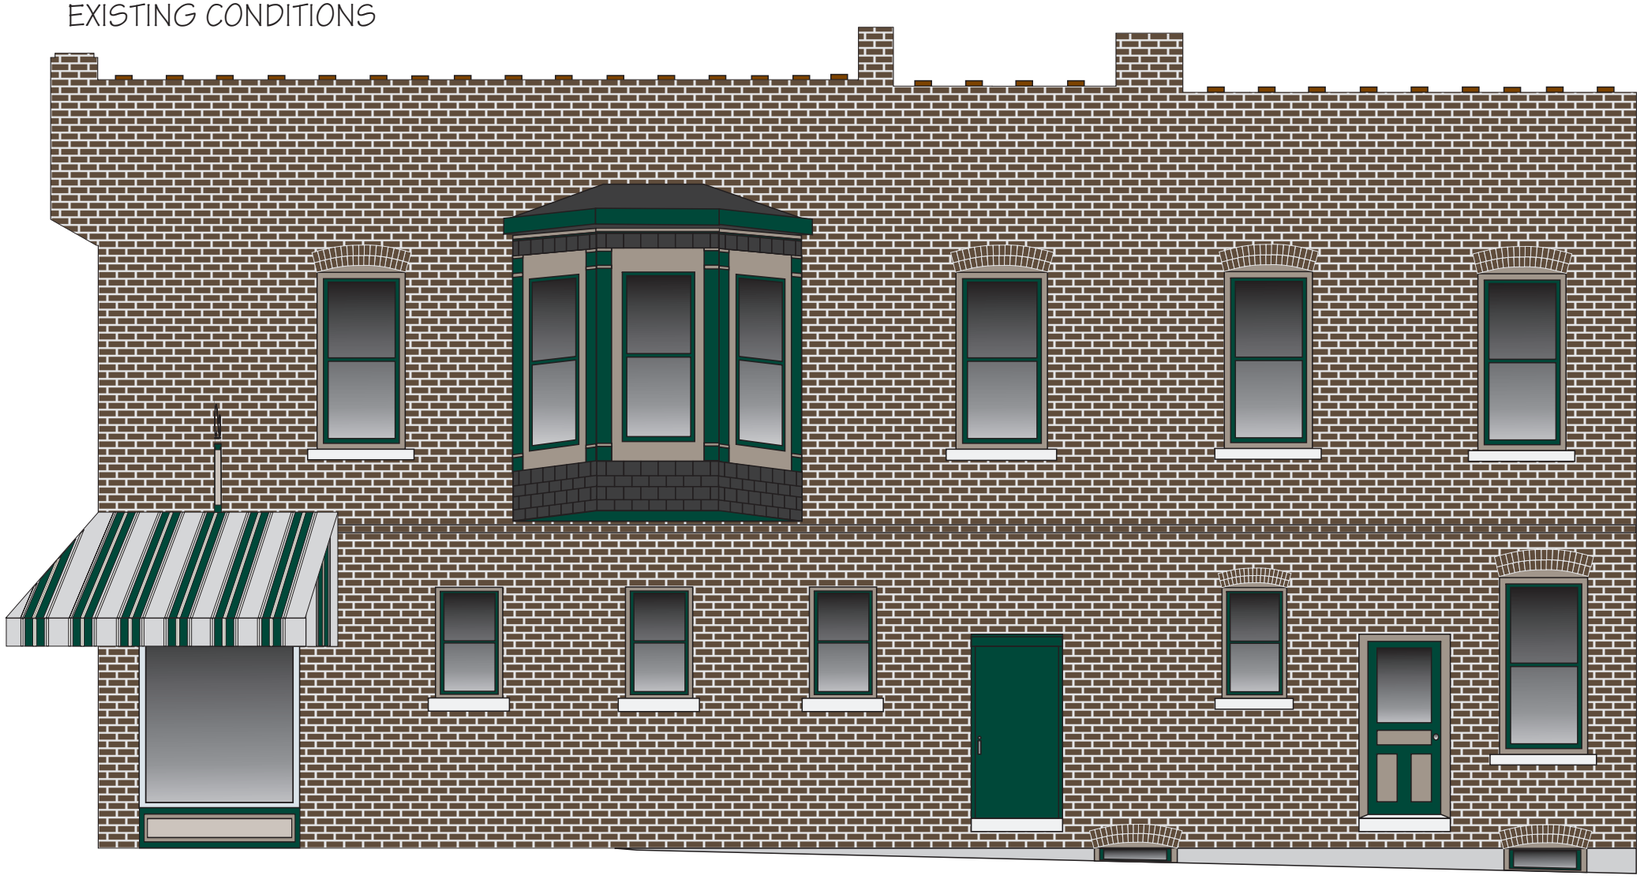

PROPOSED DESIGN

WEST ELEVATION

AWNING:

SUNBRELLA:

BLACK FOREST FANCY
(#4923)

PAINT COLORS:

NOT FOR COLOR MATCH

BASE:

ICI: OLDE HUNTER
(1094)

NOT FOR COLOR MATCH

TRIM:

ICI : TOMORROW'S TAUPE
(369)

NOT FOR COLOR MATCH

TRIM:

ICI: PRISM WHITE
(659)

NOTE: The Illinois MAIN STREET Program, through the Illinois Historic Preservation Agency, has provided this free design assistance to qualified property/business owners in the officially designated MAIN STREET project areas. The rendering on this sheet is a conceptual view of the facade renovation based on information supplied to the staff architects. Should obscured architectural details or problems be revealed during the work, the local project manager and/or the staff architects should be consulted.

ILLINOIS MAIN STREET

ILLINOIS HISTORIC PRESERVATION AGENCY

1 Old State Capitol Plaza Springfield, Illinois 62701 217.782.4836

DEPARTMENT OF COMMERCE AND COMMUNITY AFFAIRS

132 West Main Street
Belleville, IL

ELEVATION

Not to Scale

Drawn By:	Project No.:
CLM	9951
Date: 5/00	Sheet: 3 Of: 5

EXISTING CONDITIONS

PROPOSED DESIGN

SOUTH ELEVATION

AWNING:

SUNBRELLA:

Forest Green
(#4637)

PAINT COLORS:

NOT FOR COLOR MATCH

BASE:

ICI: OLDE HUNTER
(1094)

NOT FOR COLOR MATCH

TRIM:

ICI: TOMORROW'S TAUPE
(369)

NOT FOR COLOR MATCH

TRIM:

ICI: PRISM WHITE
(659)

NOT FOR COLOR MATCH

UTILITIES:

ICI: GOOD EARTH
(137)

NOTE: The Illinois MAIN STREET Program, through the Illinois Historic Preservation Agency, has provided this free design assistance to qualified property/business owners in the officially designated MAIN STREET project areas. The rendering on this sheet is a conceptual view of the facade renovation based on information supplied to the staff architects. Should obscured architectural details or problems be revealed during the work, the local project manager and/or the staff architects should be consulted.

ILLINOIS MAIN STREET

ILLINOIS HISTORIC PRESERVATION AGENCY
1 Old State Capitol Plaza Springfield, Illinois 62701 217.782.4836
DEPARTMENT OF COMMERCE AND COMMUNITY AFFAIRS

132 West Main Street
Belleville, IL

ELEVATION

Not to Scale

Drawn By:	Project No.:
CLM	9951
Date: 5/00	Sheet: 4 Of: 5

PRELIMINARY SIGN DESIGN

PAINT COLORS:

NOT FOR COLOR MATCH

BASE:

ICI: OLDE HUNTER
(1094)

NOT FOR COLOR MATCH

TRIM:

ICI: PRISM WHITE
(659)

NOTE: The Illinois MAIN STREET Program, through the Illinois Historic Preservation Agency, has provided this free design assistance to qualified property/business owners in the officially designated MAIN STREET project areas. The rendering on this sheet is a conceptual view of the facade renovation based on information supplied to the staff architects. Should obscured architectural details or problems be revealed during the work, the local project manager and/or the staff architects should be consulted.

ILLINOIS MAIN STREET
ILLINOIS HISTORIC PRESERVATION AGENCY
1 Old State Capitol Plaza Springfield, Illinois 62701 217.782.4836
DEPARTMENT OF COMMERCE AND COMMUNITY AFFAIRS

132 West Main Street
Belleville, IL

ELEVATION
Not to Scale

Drawn By:	Project No.:
CLM	9951
Date: 5/00	Sheet: 5 Of: 5