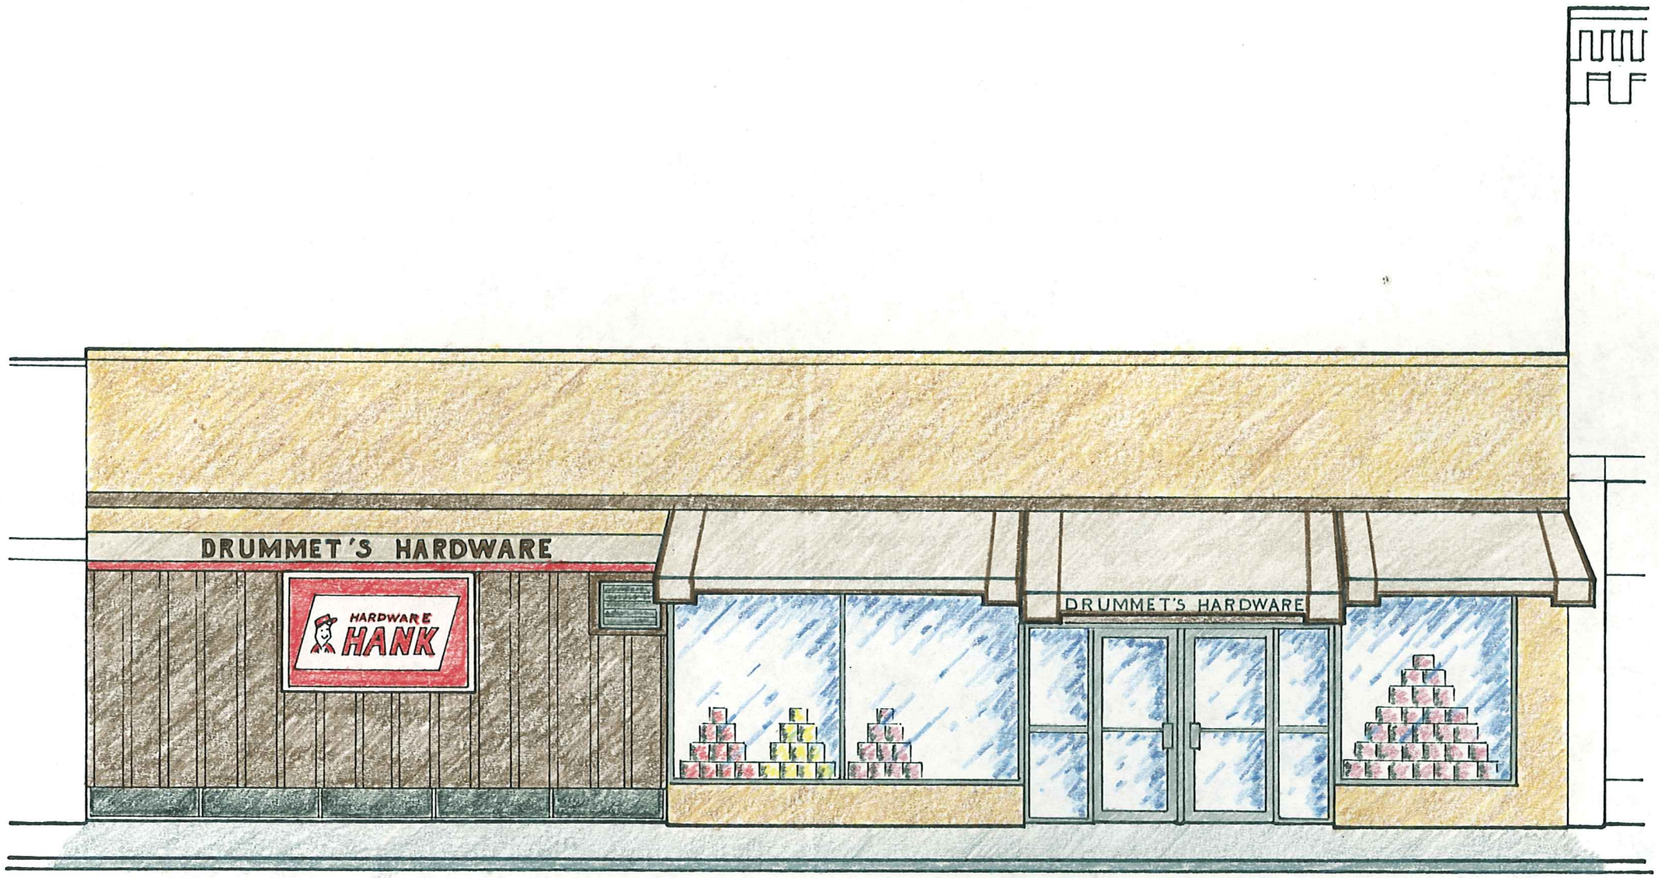

AWNING PROFILE:

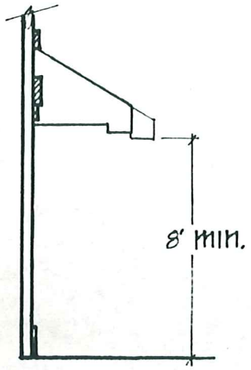

PROPOSAL A

Note: The *Illinois* MAIN STREET Program, through the Illinois Historic Preservation Agency, has provided this free design assistance to qualified property/business owners in the officially designated MAIN STREET project areas. The rendering on this sheet is a conceptual view of the facade renovation based on information supplied to the staff architect. Should obscured architectural details or problems be revealed during the work, the local project manager and/or the staff architect should be consulted.

Illinois MAIN STREET
OFFICE OF LIEUTENANT GOVERNOR BOB KUSTRA
Architectural Services: **Illinois Historic Preservation Agency**
1 Old State Capitol Plaza/Springfield, Illinois 62701/217-782-9336

DRUMMET'S HARDWARE
317 WASHINGTON
PROPHETSTOWN, IL

WEST ELEV.
NOT TO SCALE

Drawn by:	Revision:
DEG	
Date: 11-94	Sheet: 1 Of: 2

PROPOSAL B

CANOPY DETAIL:

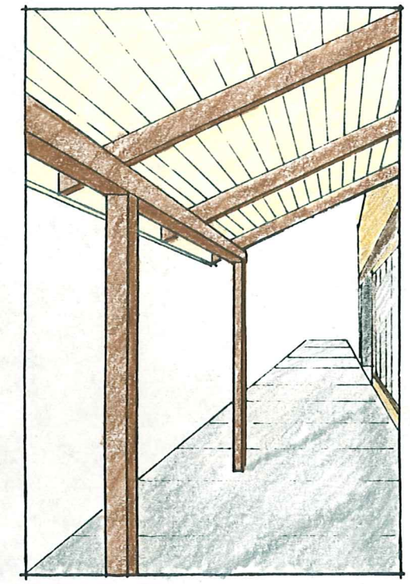

PAINT COLORS:

BASE:

Note: The *Illinois* MAIN STREET Program, through the Illinois Historic Preservation Agency, has provided this free design assistance to qualified property/business owners in the officially designated MAIN STREET project areas. The rendering on this sheet is a conceptual view of the facade renovation based on information supplied to the staff architect. Should obscured architectural details or problems be revealed during the work, the local project manager and/or the staff architect should be consulted.

Illinois MAIN STREET OFFICE OF LIEUTENANT GOVERNOR BOB KUSTRA *Architectural Services:* **Illinois Historic Preservation Agency** 1 Old State Capitol Plaza/Springfield, Illinois 62701/217-782-9336	DRUMMET'S HARDWARE 317 WASHINGTON PROPHETSTOWN, IL	WEST ELEV. NOT TO SCALE	Drawn by: DEG	Revision:	
			Date: 11-94	Sheet: 2	Of: 2