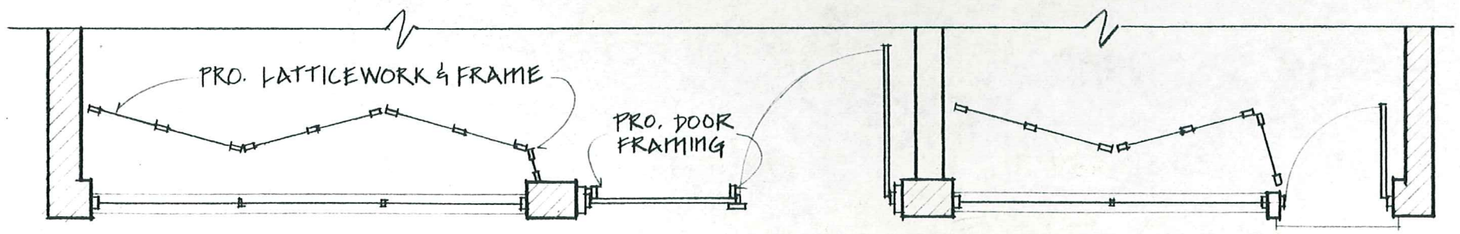

STOREFRONT PLAN

LINTEL SECTIONS:

REMOVE

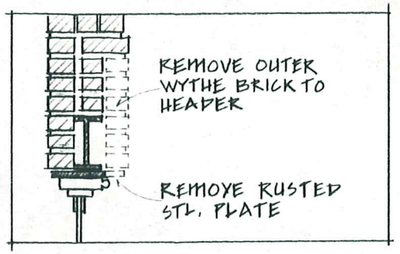

PROPOSED

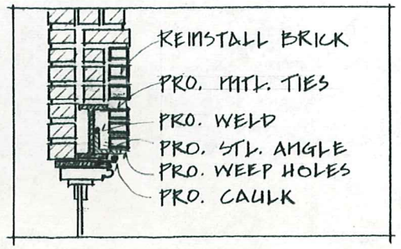

PAINT COLORS:

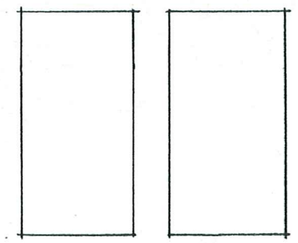

Note: The *Illinois* MAIN STREET Program, through the Illinois Historic Preservation Agency, has provided this free design assistance to qualified property/business owners in the officially designated MAIN STREET project areas. The rendering on this sheet is a conceptual view of the facade renovation based on information supplied to the staff architect. Should obscured architectural details or problems be revealed during the work, the local project manager and/or the staff architect should be consulted.

	Illinois MAIN STREET OFFICE OF LIEUTENANT GOVERNOR BOB KUSTRA *Architectural Services:* **Illinois Historic Preservation Agency** 1 Old State Capitol Plaza/Springfield, Illinois 62701/217-782-9336	COPELAND'S BLDG. 109 E. THIRD PROPHETSTOWN, IL	NORTH ELEV. NOT TO SCALE	Drawn by: DEG Date: 8.95	Project No. 9424-B Sheet: 1 Of: 1