EXISTING

PROPOSED DESIGN

# PAINT COLORS:

NOT FOR COLOR MATCH

BASE:

SHERWIN WILLIAMS:
DOWN POUR (6516)

NOT FOR COLOR MATCH

TRIM:

SHERWIN WILLIAMS:
SITE WHITE (7070)

NOT FOR COLOR MATCH

TRIM:

SHERWIN WILLIAMS:
GREENBLACK (6994)

NOT FOR COLOR MATCH

AWNING:

DICKSON:
WILLOW (8600-0047)

NOTE: The Illinois MAIN STREET Program, through the Illinois Historic Preservation Agency, has provided this free design assistance to qualified property/business owners in the officially designated MAIN STREET project areas. The rendering on this sheet is a conceptual view of the facade renovation based on information supplied to the staff architects. Should obscured architectural details or problems be revealed during the work, the local project manager and/or the staff architects should be consulted.


ILLINOIS MAIN STREET
ILLINOIS HISTORIC PRESERVATION AGENCY
One Old State Capitol Plaza Springfield, Illinois 62701 217.782.4836
OFFICE OF LIEUTENANT GOVERNOR PAT QUINN


## 7 ALBY STREET

Alton, Illinois

## South Elevation

Not to Scale

| Drawn By | Project Number |
|---|---|
| DPB | 2005060 |
| Date | Sheet / Of |
| 1/06 | 1 / 2 |

EXISTING

PROPOSED
DESIGN

| | | | | | |
|---|---|---|---|---|---|
| ILLINOIS MAIN STREET<br>ILLINOIS HISTORIC PRESERVATION AGENCY<br>One Old State Capitol Plaza Springfield, Illinois 62701 217.782.4836<br>OFFICE OF LIEUTENANT GOVERNOR PAT QUINN | 7 ALBY STREET<br>Alton, Illinois | West Elevation<br>Not to Scale | Drawn By<br>DPB | Project Number<br>2005060 | |
| | | | Date<br>1/06 | Sheet 2 | Of 2 |

# MISSISSIPPI LANDING

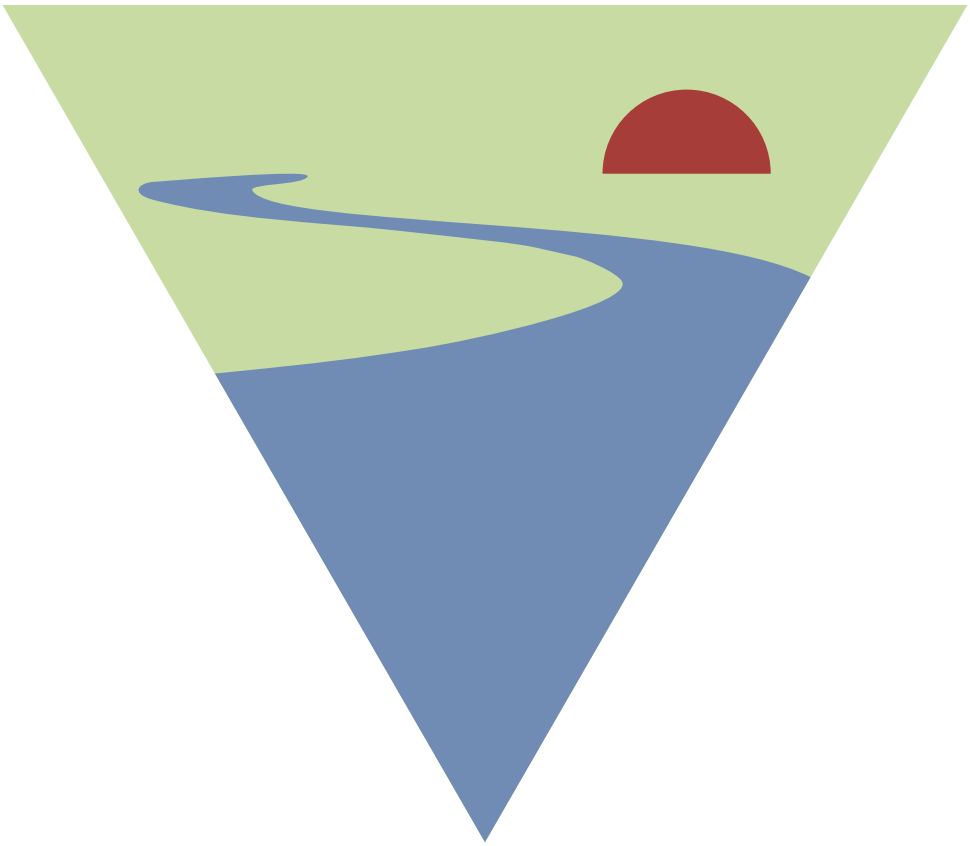

PROPOSED LOGO

MISSISSIPPI
LANDING

7 Alby Street Alton, Illinois 62002 T: 314.777.8888 F: 314.777.8889 www.mississippilanding.net

BUSINESS CARD

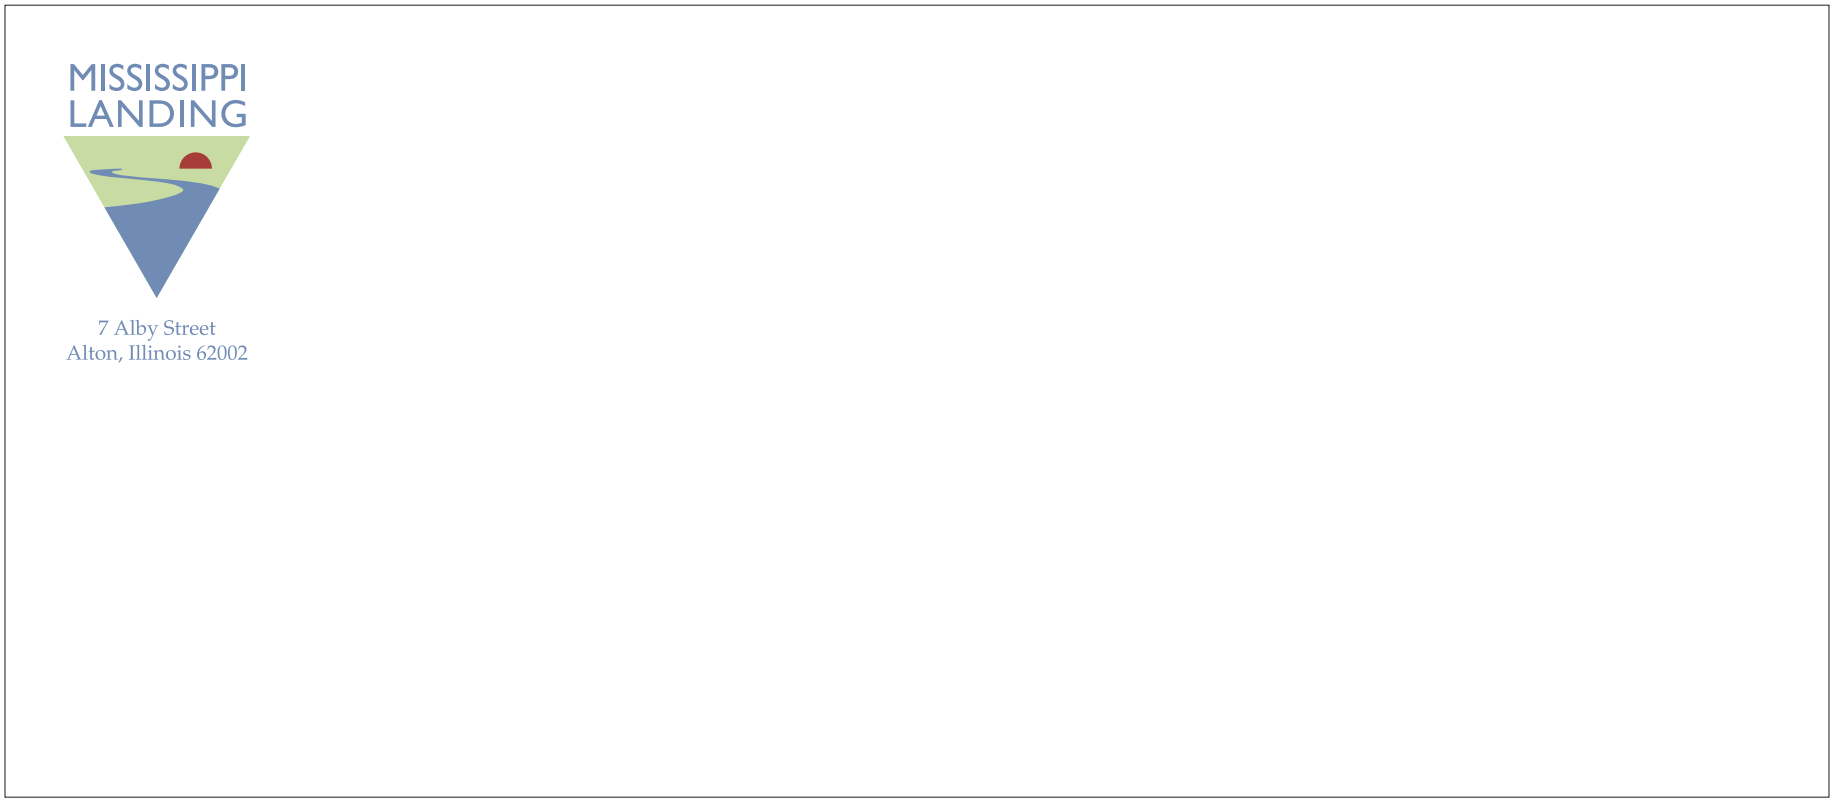


RETURN ENVELOPE