EXISTING

THE telegraph

PROPOSED DESIGN
Street pole removed for drawing clarity

PAINT COLORS:

NOT FOR COLOR MATCH

CAST IRON OAK LEAVES:
SHERWIN WILLIAMS:
ROYCROFT VELLUM (2833)

FONTS:

Fonts used for the sign design are Futura Medium for **THE** and American Typewriter for **telegraph**.

NOTE: The Illinois MAIN STREET Program, through the Illinois Historic Preservation Agency, has provided this free design assistance to qualified property/business owners in the officially designated MAIN STREET project areas. The rendering on this sheet is a conceptual view of the facade renovation based on information supplied to the staff architects. Should obscured architectural details or problems be revealed during the work, the local project manager and/or the staff architects should be consulted.

ILLINOIS MAIN STREET
ILLINOIS HISTORIC PRESERVATION AGENCY
One Old State Capitol Plaza Springfield, Illinois 62701 217.782.4836
OFFICE OF LIEUTENANT GOVERNOR PAT QUINN

THE TELEGRAPH
113 South Peoria Ave., Dixon

ELEVATION
Not to Scale

Drawn By	Project Number
DPB	2005036
Date	Sheet Of
9/05	1 2

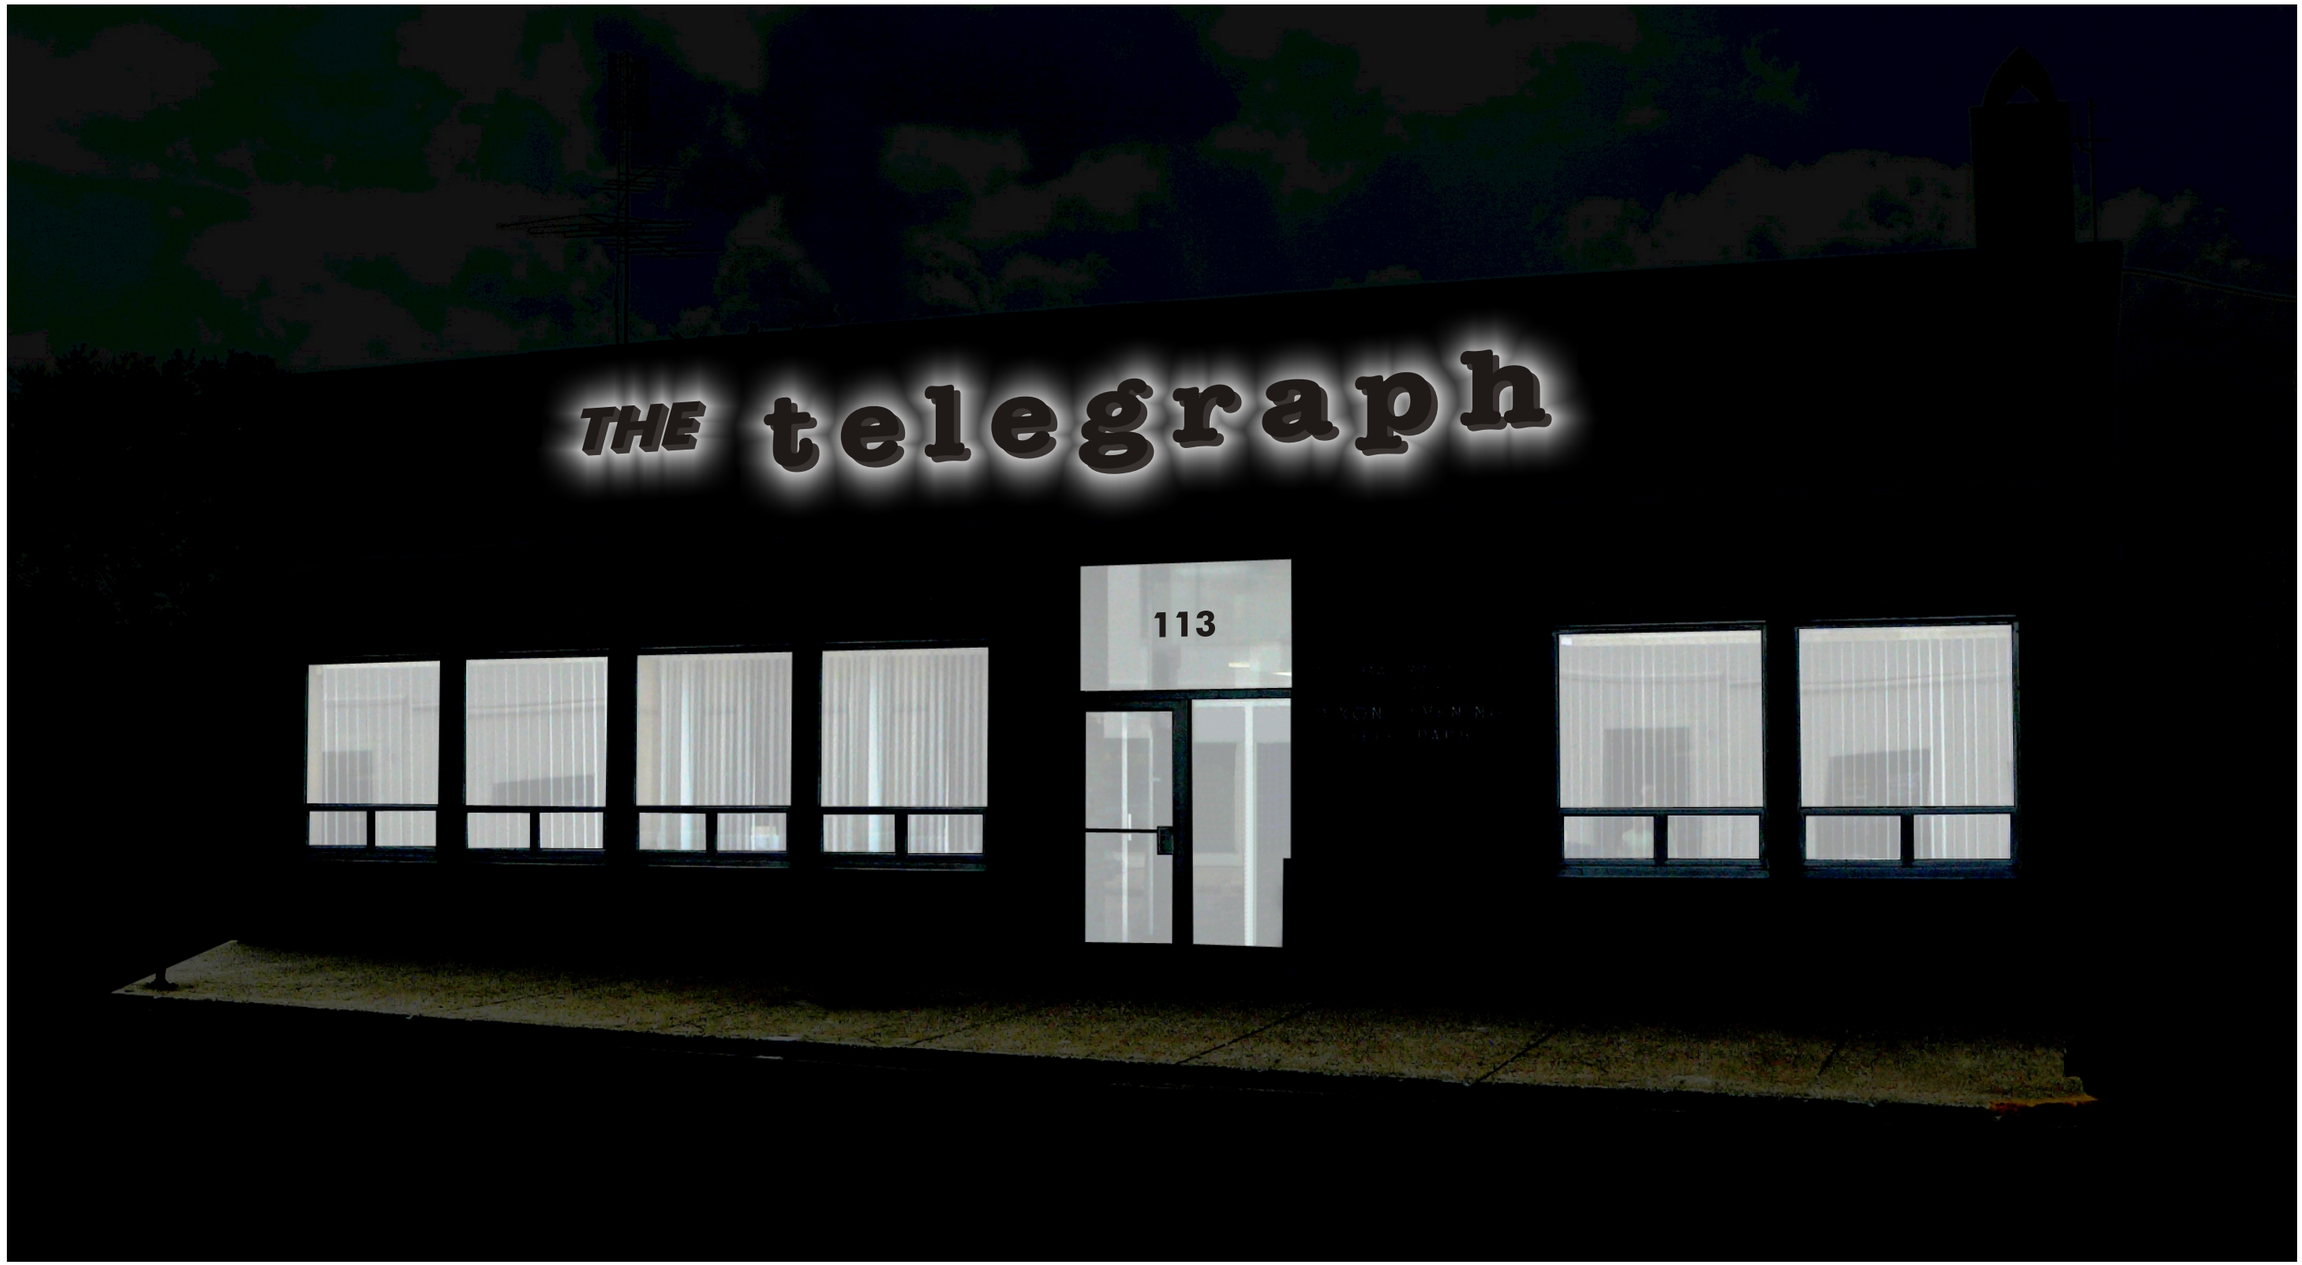

ILLINOIS MAIN STREET

ILLINOIS HISTORIC PRESERVATION AGENCY
One Old State Capitol Plaza Springfield, Illinois 62701 217.782.4836
OFFICE OF LIEUTENANT GOVERNOR PAT QUINN

THE TELEGRAPH
113 South Peoria Ave., Dixon

ELEVATION
Not to Scale

Drawn By	Project Number
DPB	2005036
Date	Sheet / Of
9/05	2 / 2